

0

1

2

3

4

this drawing is a property of bold design studio and not to be copied or used without their permission.



ALL DIMENSIONS ARE IN mm

SHEET TITLE

PODIUM OR FIRST FLOOR PLAN

PROJECT NO. OZ1

PROJECT NAME

SAI VILLA 9 – 18000 SQ.FT

DEALT BY TK

CLIENT NAME

—

SCALE NTS

CHECKED BY

SK

DWG DATE 28/03/2023

REVISION

01

GFC=NO

AR. SAMEER R KACHORE MOB. 09765888765


AR. SAKET P DHANORKAR MOB. 09595743725

AR. PARIKSHIT P MUDHOLKAR MOB. 08928376280

BOLD Design Studio
Breaking Out Legacy of Design

SHOP NO. G2–G3, MK
HEIGHTS, MANIK PARK,
MANISH NAGAR,
NAGPUR– 15

EMAIL– boldstudio.ngp@gmail.com

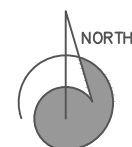

0


1

2

3

4

this drawing is a property of bold design studio and not to be copied or used without their permission.

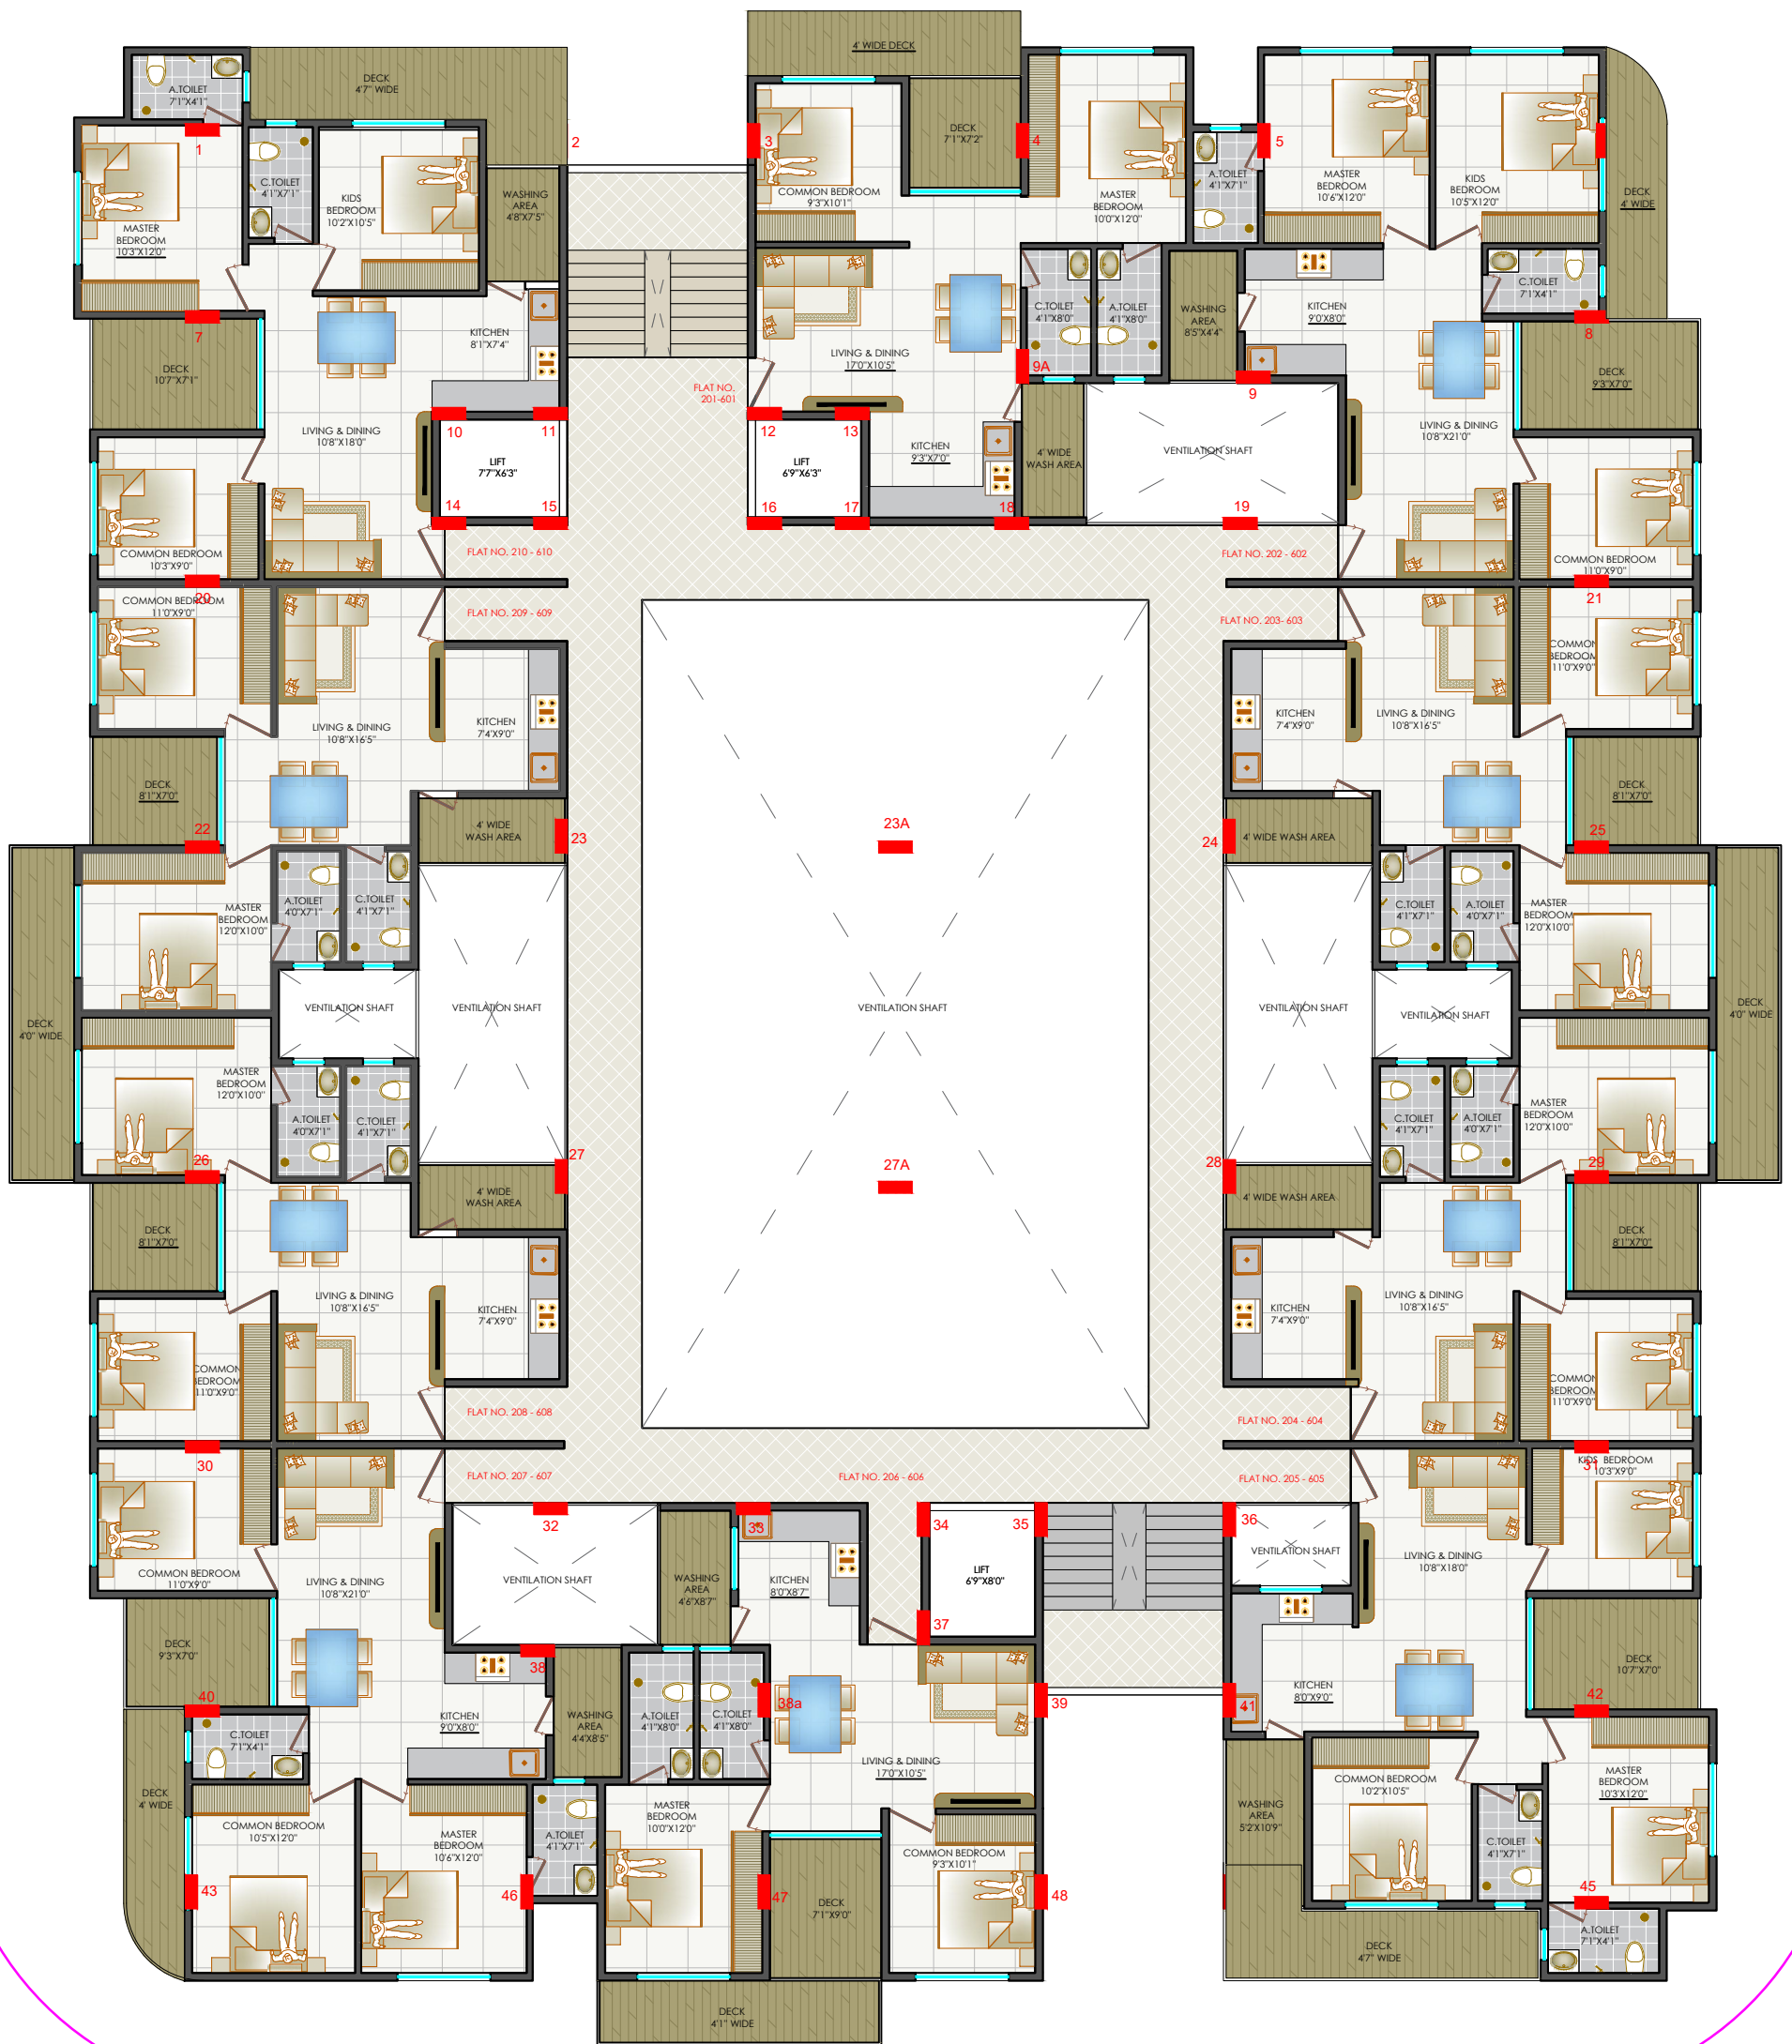

ALL DIMENSIONS ARE IN mm

SHEET TITLE

TYPICAL 5 FLOOR PLAN

PROJECT NO.

OZ1

PROJECT NAME

SAI VILLA 9 – 18000 SQ.FT

DEALT BY

TK

CLIENT NAME

—

SCALE

NTS

CHECKED BY


SK

DWG DATE 28/03/2023

REVISION

01

GFC=NO

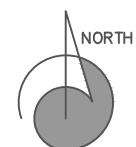

BOLD Design Studio
Breaking Out Legacy of Design

SHOP NO. G2–G3, MK
HEIGHTS, MANIK PARK,
MANISH NAGAR,
NAGPUR– 15

EMAIL– boldstudio.ngp@gmail.com

AR. SAMEER R KACHORE MOB. 09765888765

AR. SAKET P DHANORKAR MOB. 09595743725

AR. PARIKSHIT P MUDHOLKAR MOB. 08928376280

0


1

2

3


4

this drawing is a property of bold design studio and not to be copied or used without their permission.

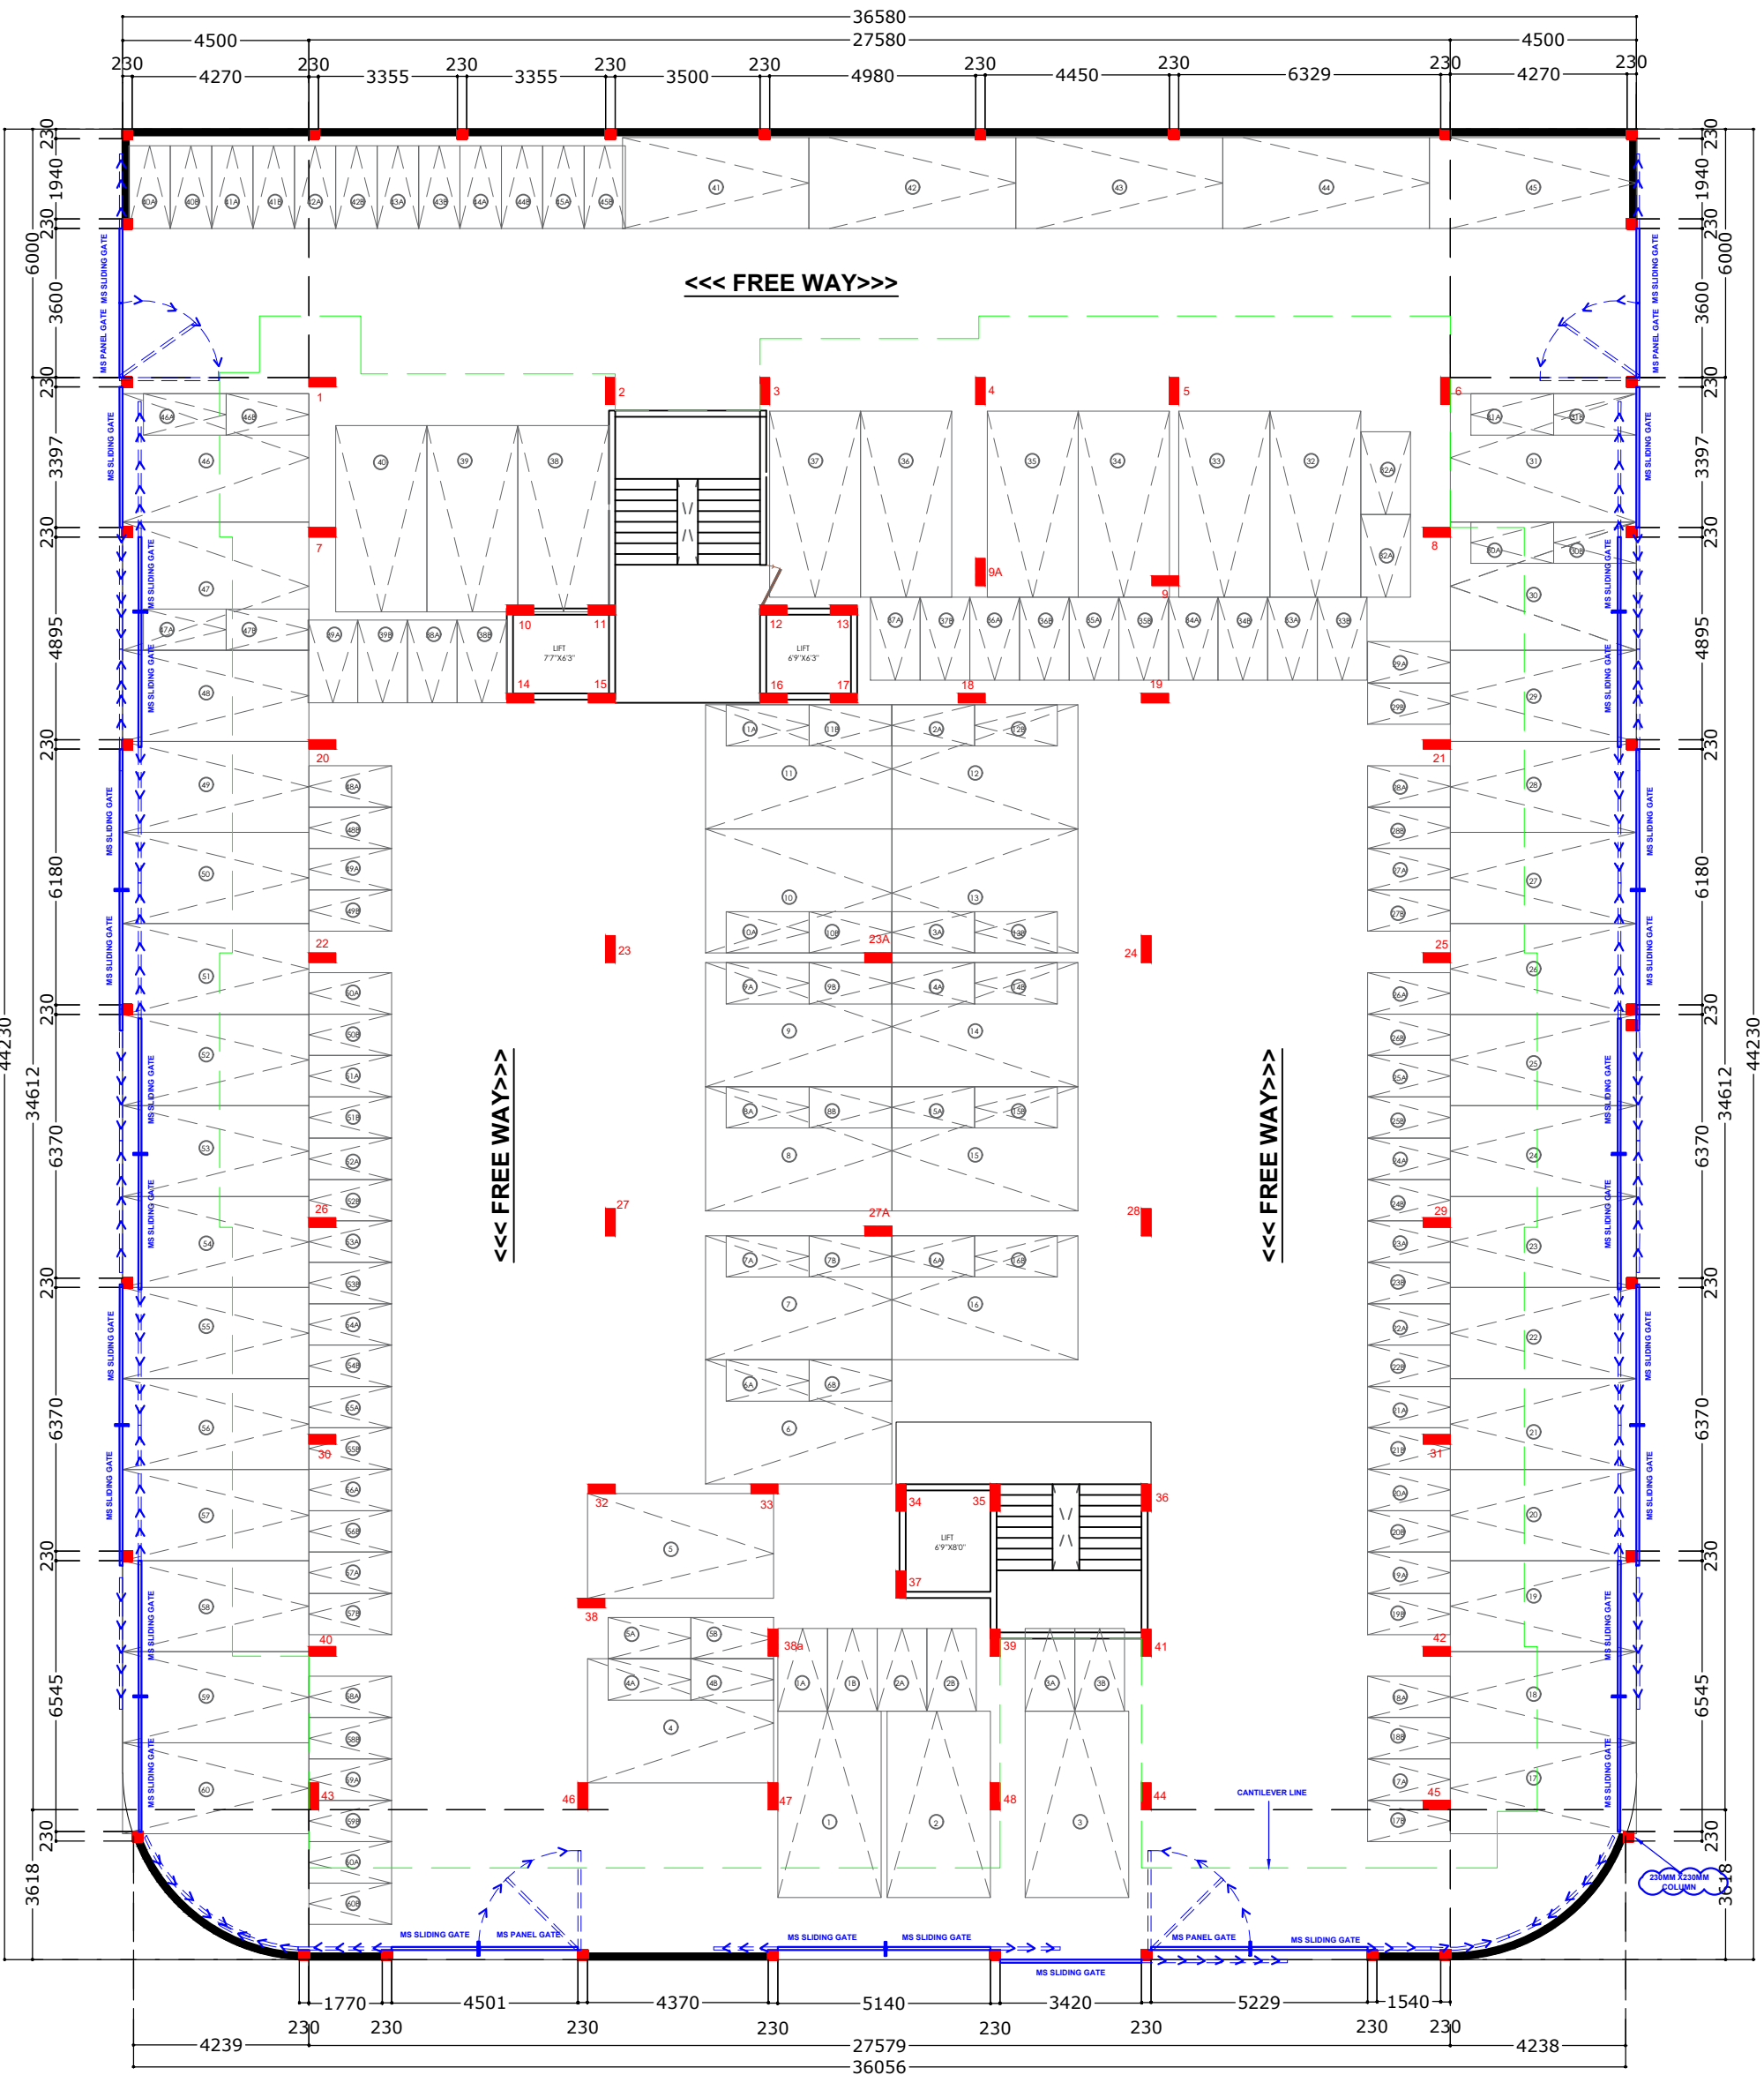

ALL DIMENSIONS ARE IN	mm
PROJECT NO.	OZ1
DEALT BY	TK
SCALE	NTS
DWG DATE	19/05/2023

SHEET TITLE	PARKING PLAN WITH COLUMN MARKING
PROJECT NAME	SAI VILLA 9 – 18000 SQ.FT
CLIENT NAME	—
CHECKED BY	SK
REVISION	01 GFC=NO

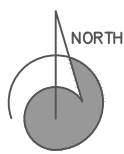

BOLD Design Studio
Breaking Out Legacy of Design

SHOP NO. G2–G3, MK
HEIGHTS, MANIK PARK,
MANISH NAGAR,
NAGPUR– 15

EMAIL– boldstudio.ngp@gmail.com

AR. SAMEER R KACHORE MOB. 09765888765

AR. SAKET P DHANORKAR MOB. 09595743725

AR. PARIKSHIT P MUDHOLKAR MOB. 08928376280